


Cut & Fill Legend



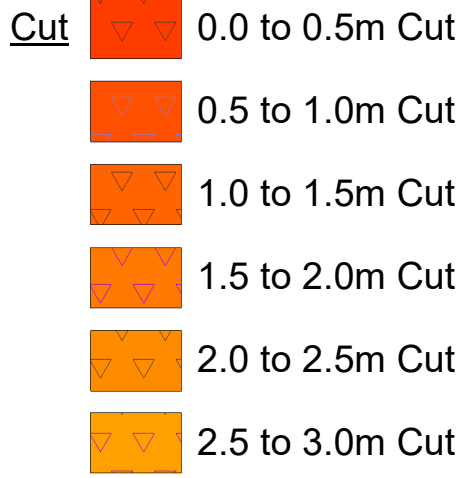


Infrastructure Legend

- Single Cabins - Accommodation for 2
9 x 36 sq m
- Family / Group Cabins - Accommodation
for 2 to 4 Linked double cabins 7 x 2 x 36
sq m + Enclosed Deck
- Parking Space + Local water tank,
AC unit, Solar Inverter + Battery & 2
Gas Bottles behind Cabins

Earthworks & Roadworks Plan

Scale - 1 : 1000

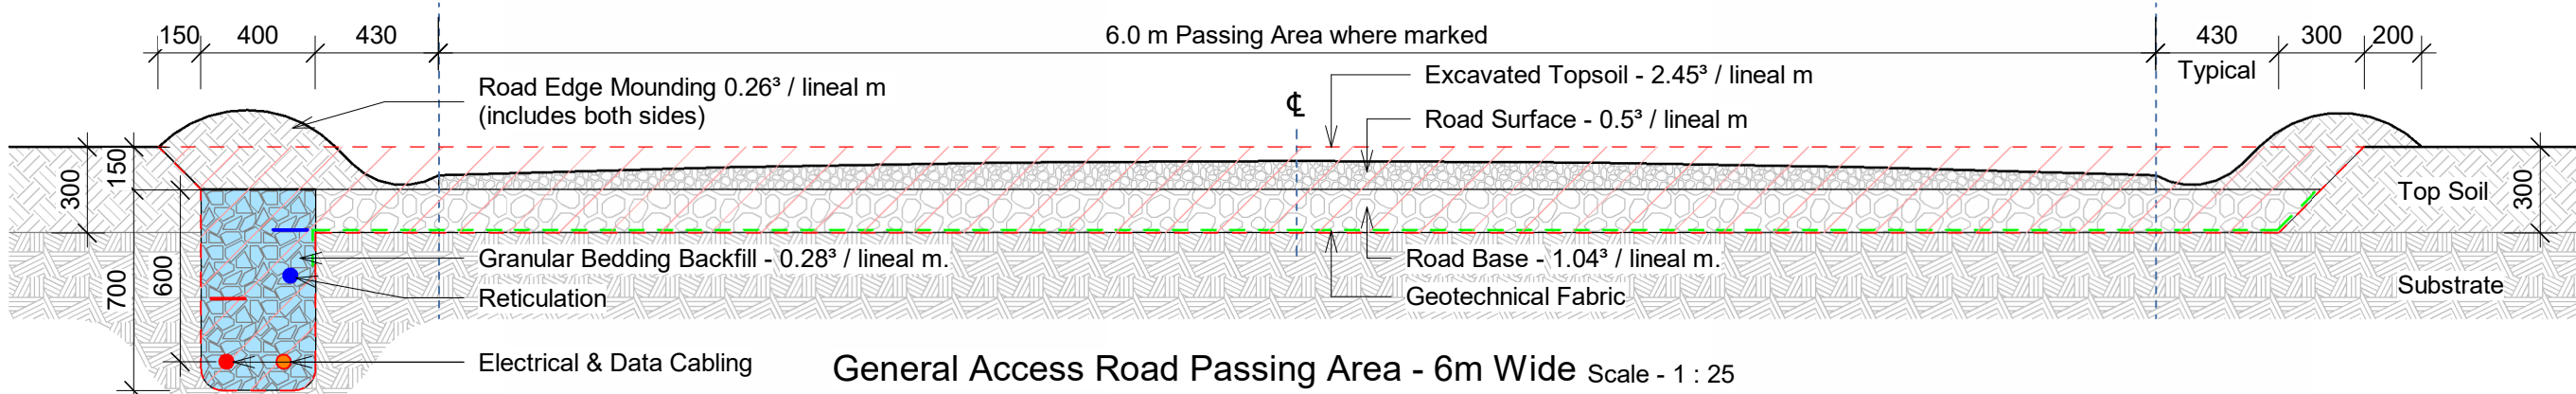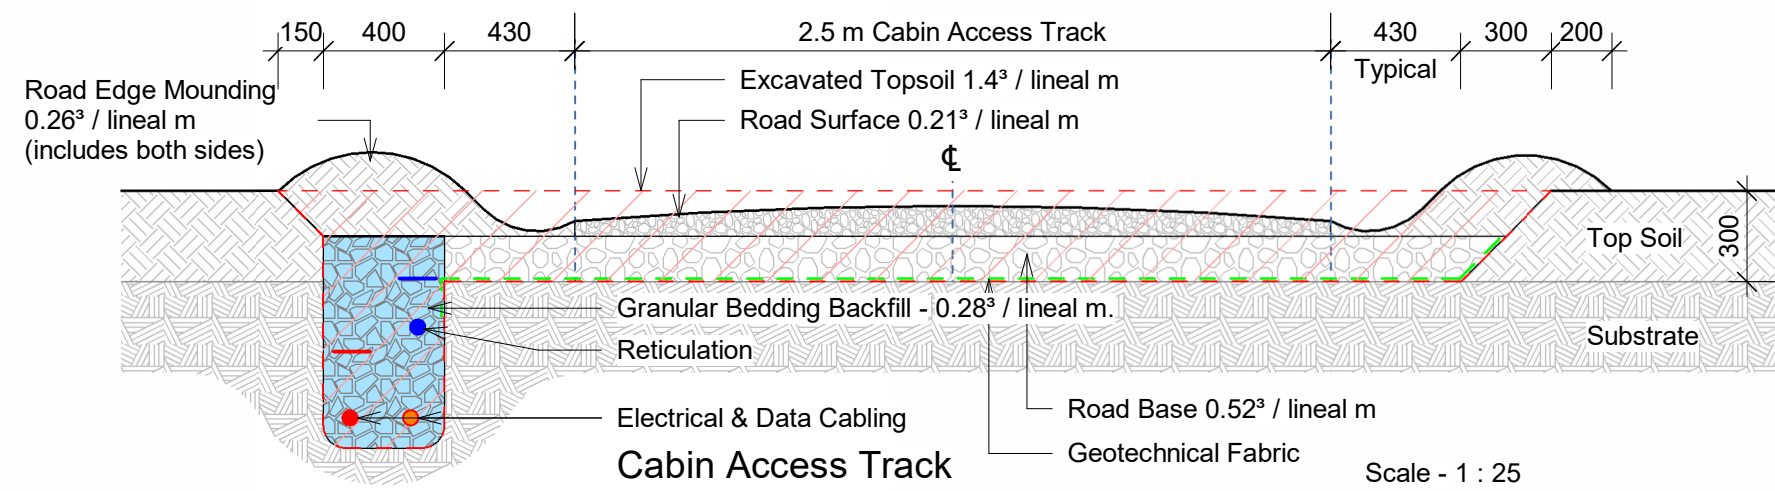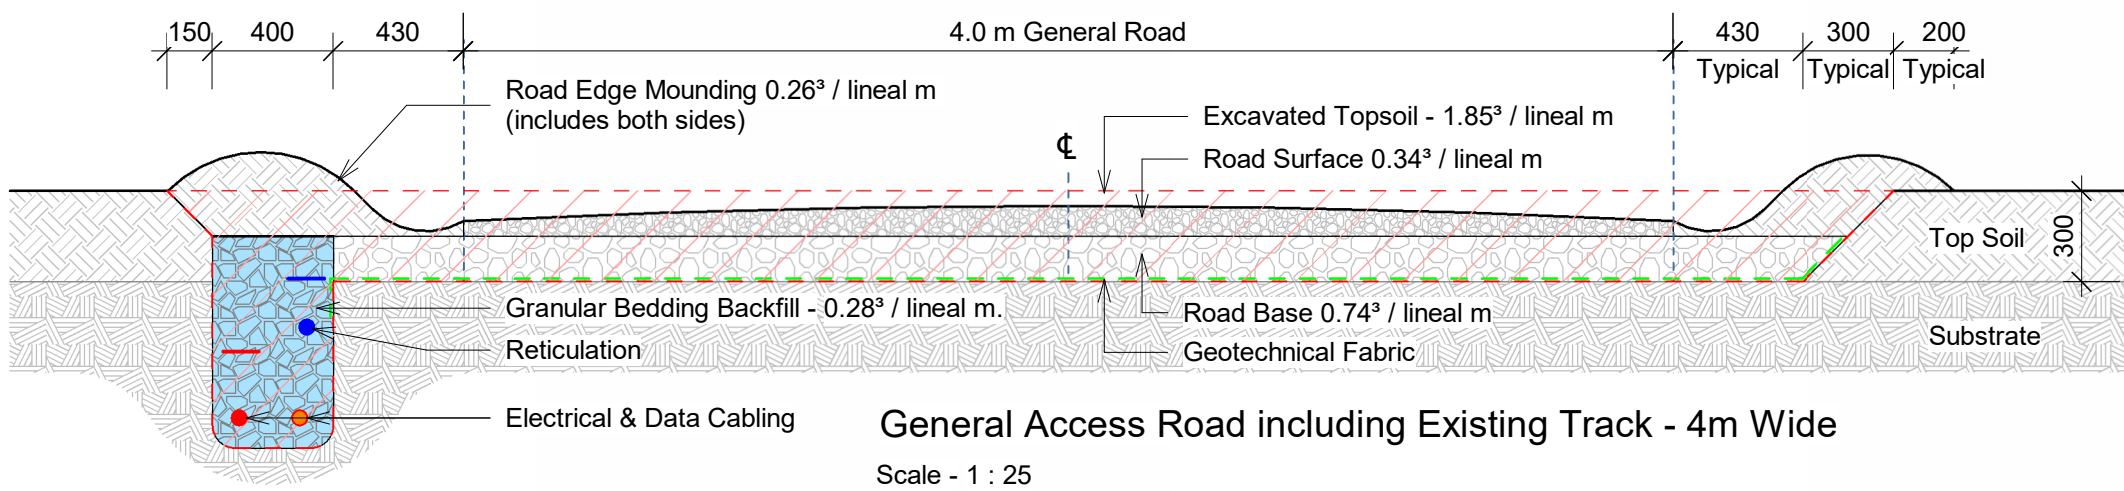

Assumed Existing
Ground Makeup

GROUNDP
STUDIO

021 0277 3186
tony@groundupstudio.co.nz

LBP # BP127953
TONY BUTTEL

PROJECT **Punakaiki Wild**

CLIENT **ACG Properties Ltd**

ADDRESS **4556 Coast Road
Te Miko, Punakaiki**

SHEET NAME **Landscape Earthworks Plan**

PROJECT # **2403** SHEET No **A101**

DATE **28 05 2025** REVISION **5**

SCALE **As indicated @ A1**

DO NOT SCALE OFF DRAWINGS
ALL DIMENSIONS TO BE VERIFIED ON SITE PRIOR TO CONSTRUCTION
The copyright to these drawings and all parts thereof remain the property of
ground up studio limited

Rev	Revision Description	Date
5	Cabins realigned and access roads modified to match Landscape design	17 06 2026
4	State highway junction updated	17 06 2026
3	Lodge site excavation requirements reassessed	08 07 2025
2	Lodge Area Reduction & No of Cabins Reduced	08 07 2025